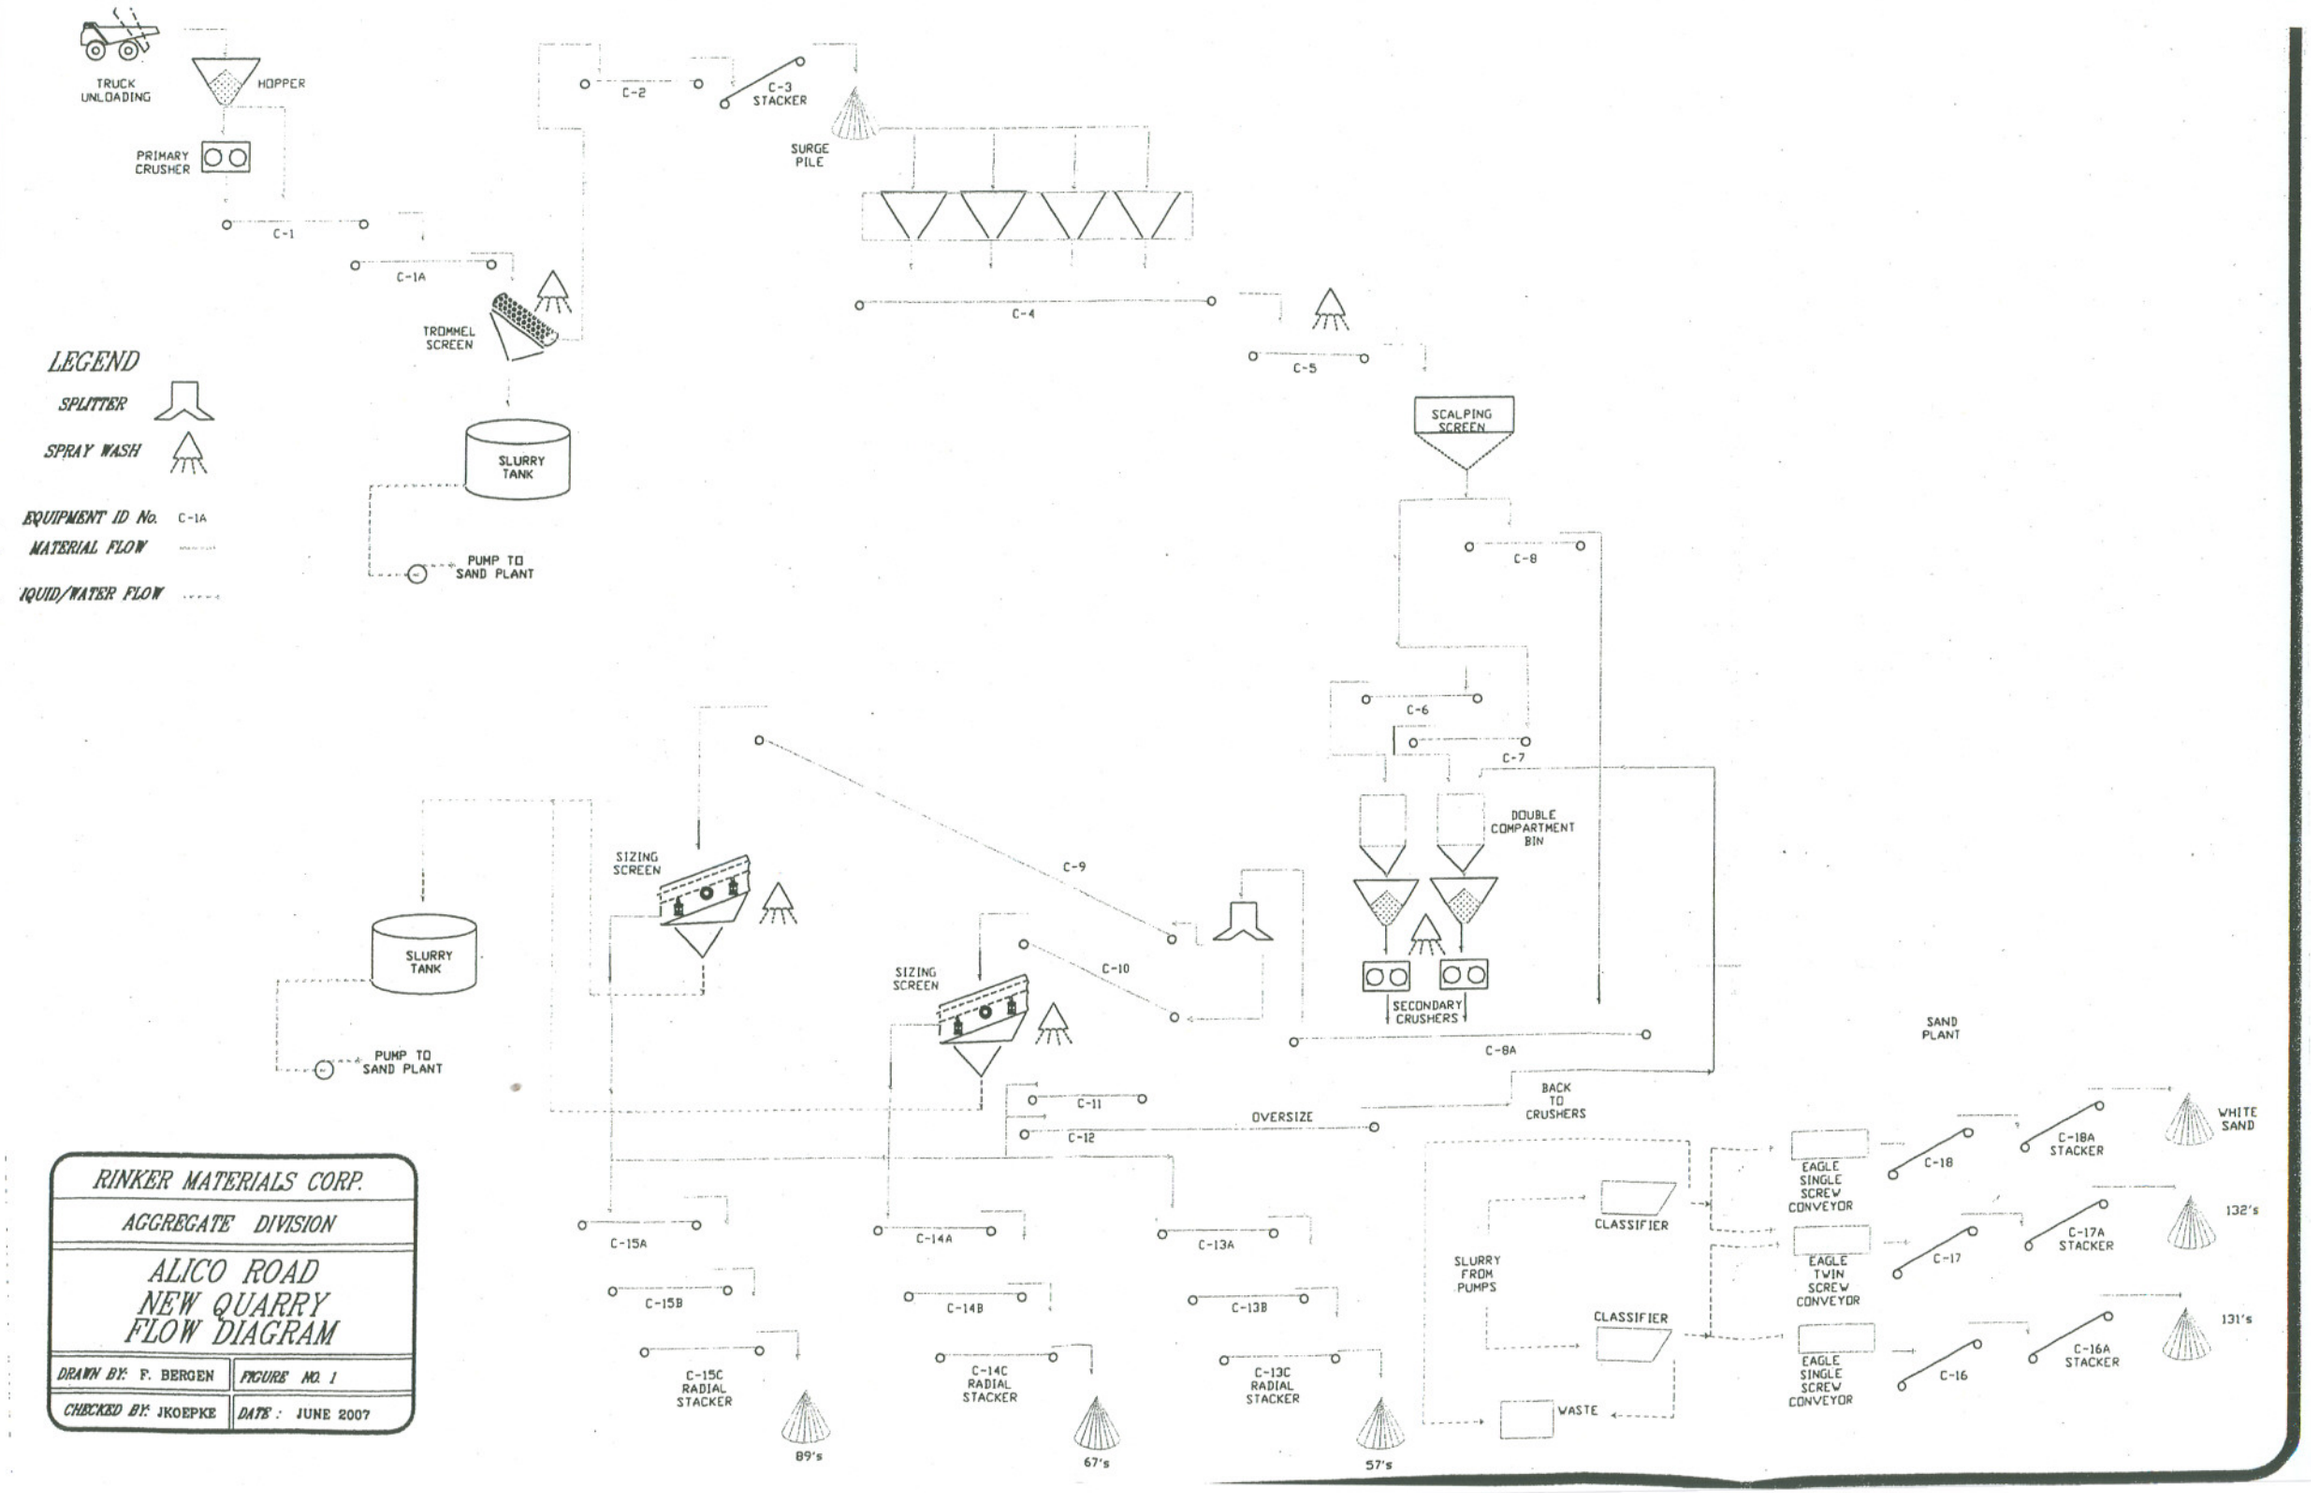

RINKER MATERIALS CORP.	
AGGREGATE DIVISION	
ALICO ROAD NEW QUARRY FLOW DIAGRAM	
DRAWN BY: F. BERGEN	FIGURE NO. 1
CHECKED BY: JKOEPKE	DATE: JUNE 2007