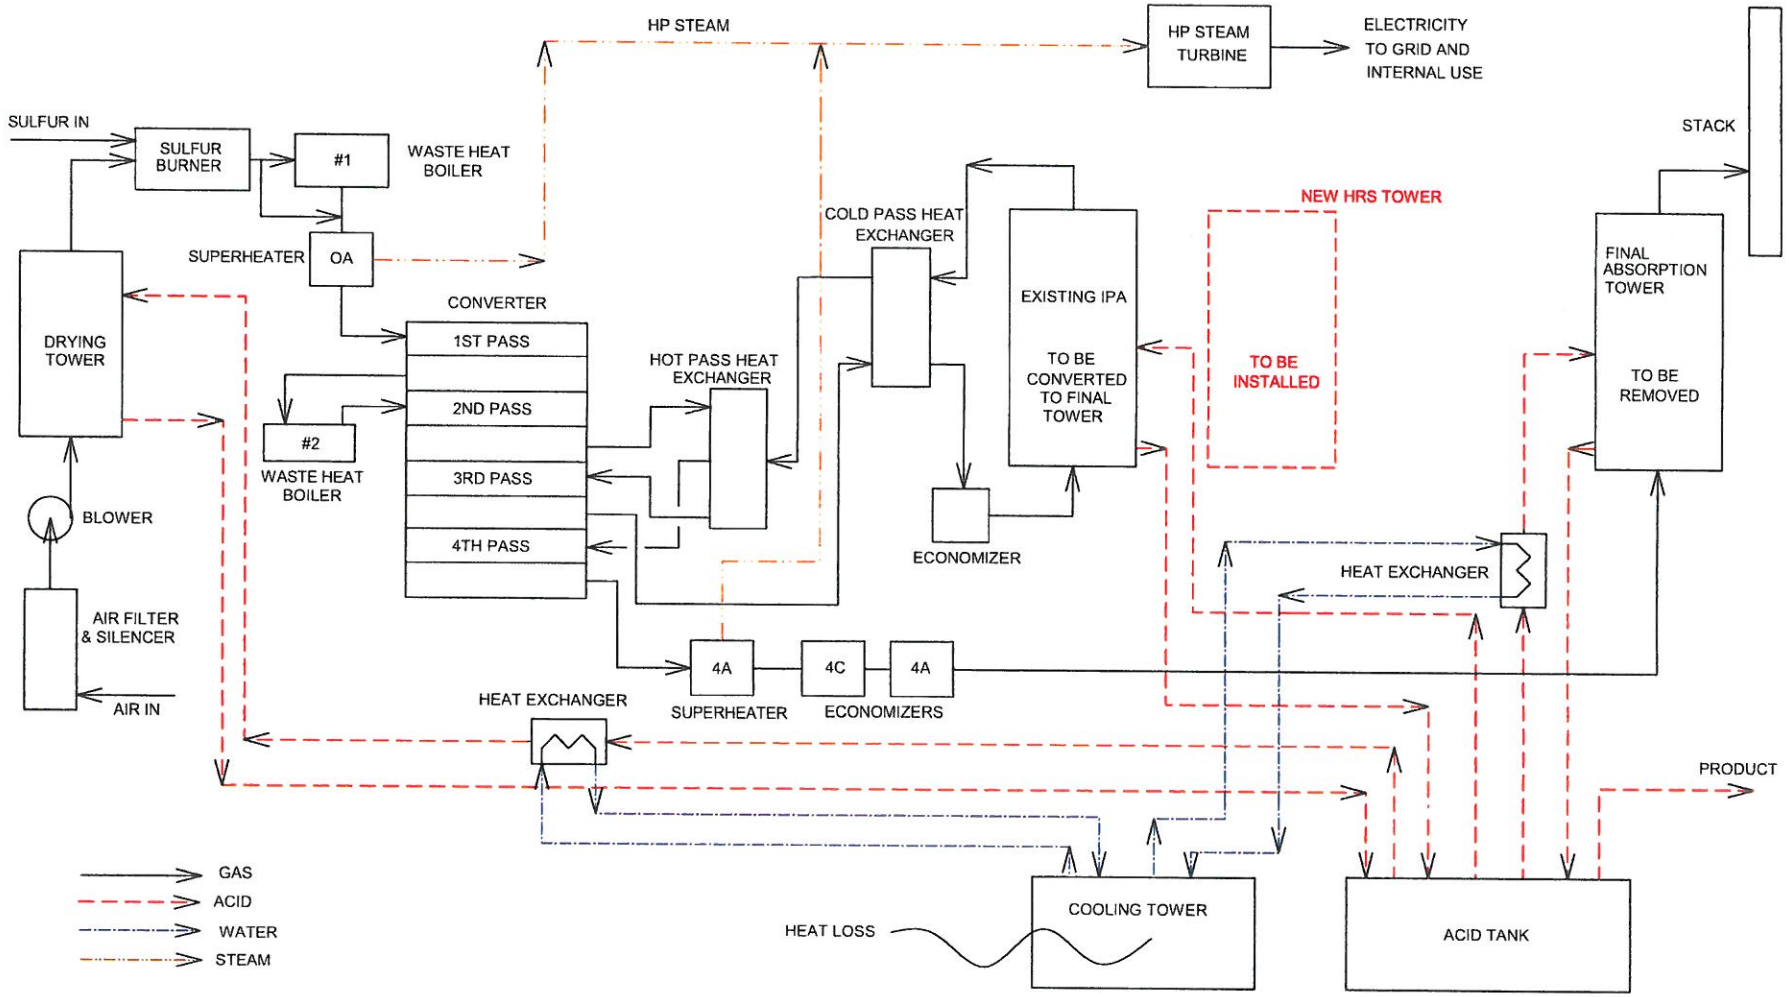

Prepared: CDT	NO 5 SULFURIC ACID PLANT	MOSAIC FERTILIZER LLC
Date: 09/21/09	FLOW DIAGRAM	NEW WALES PLANT
	EXISTING INSTALLATION	SKETCH NO. 1b